


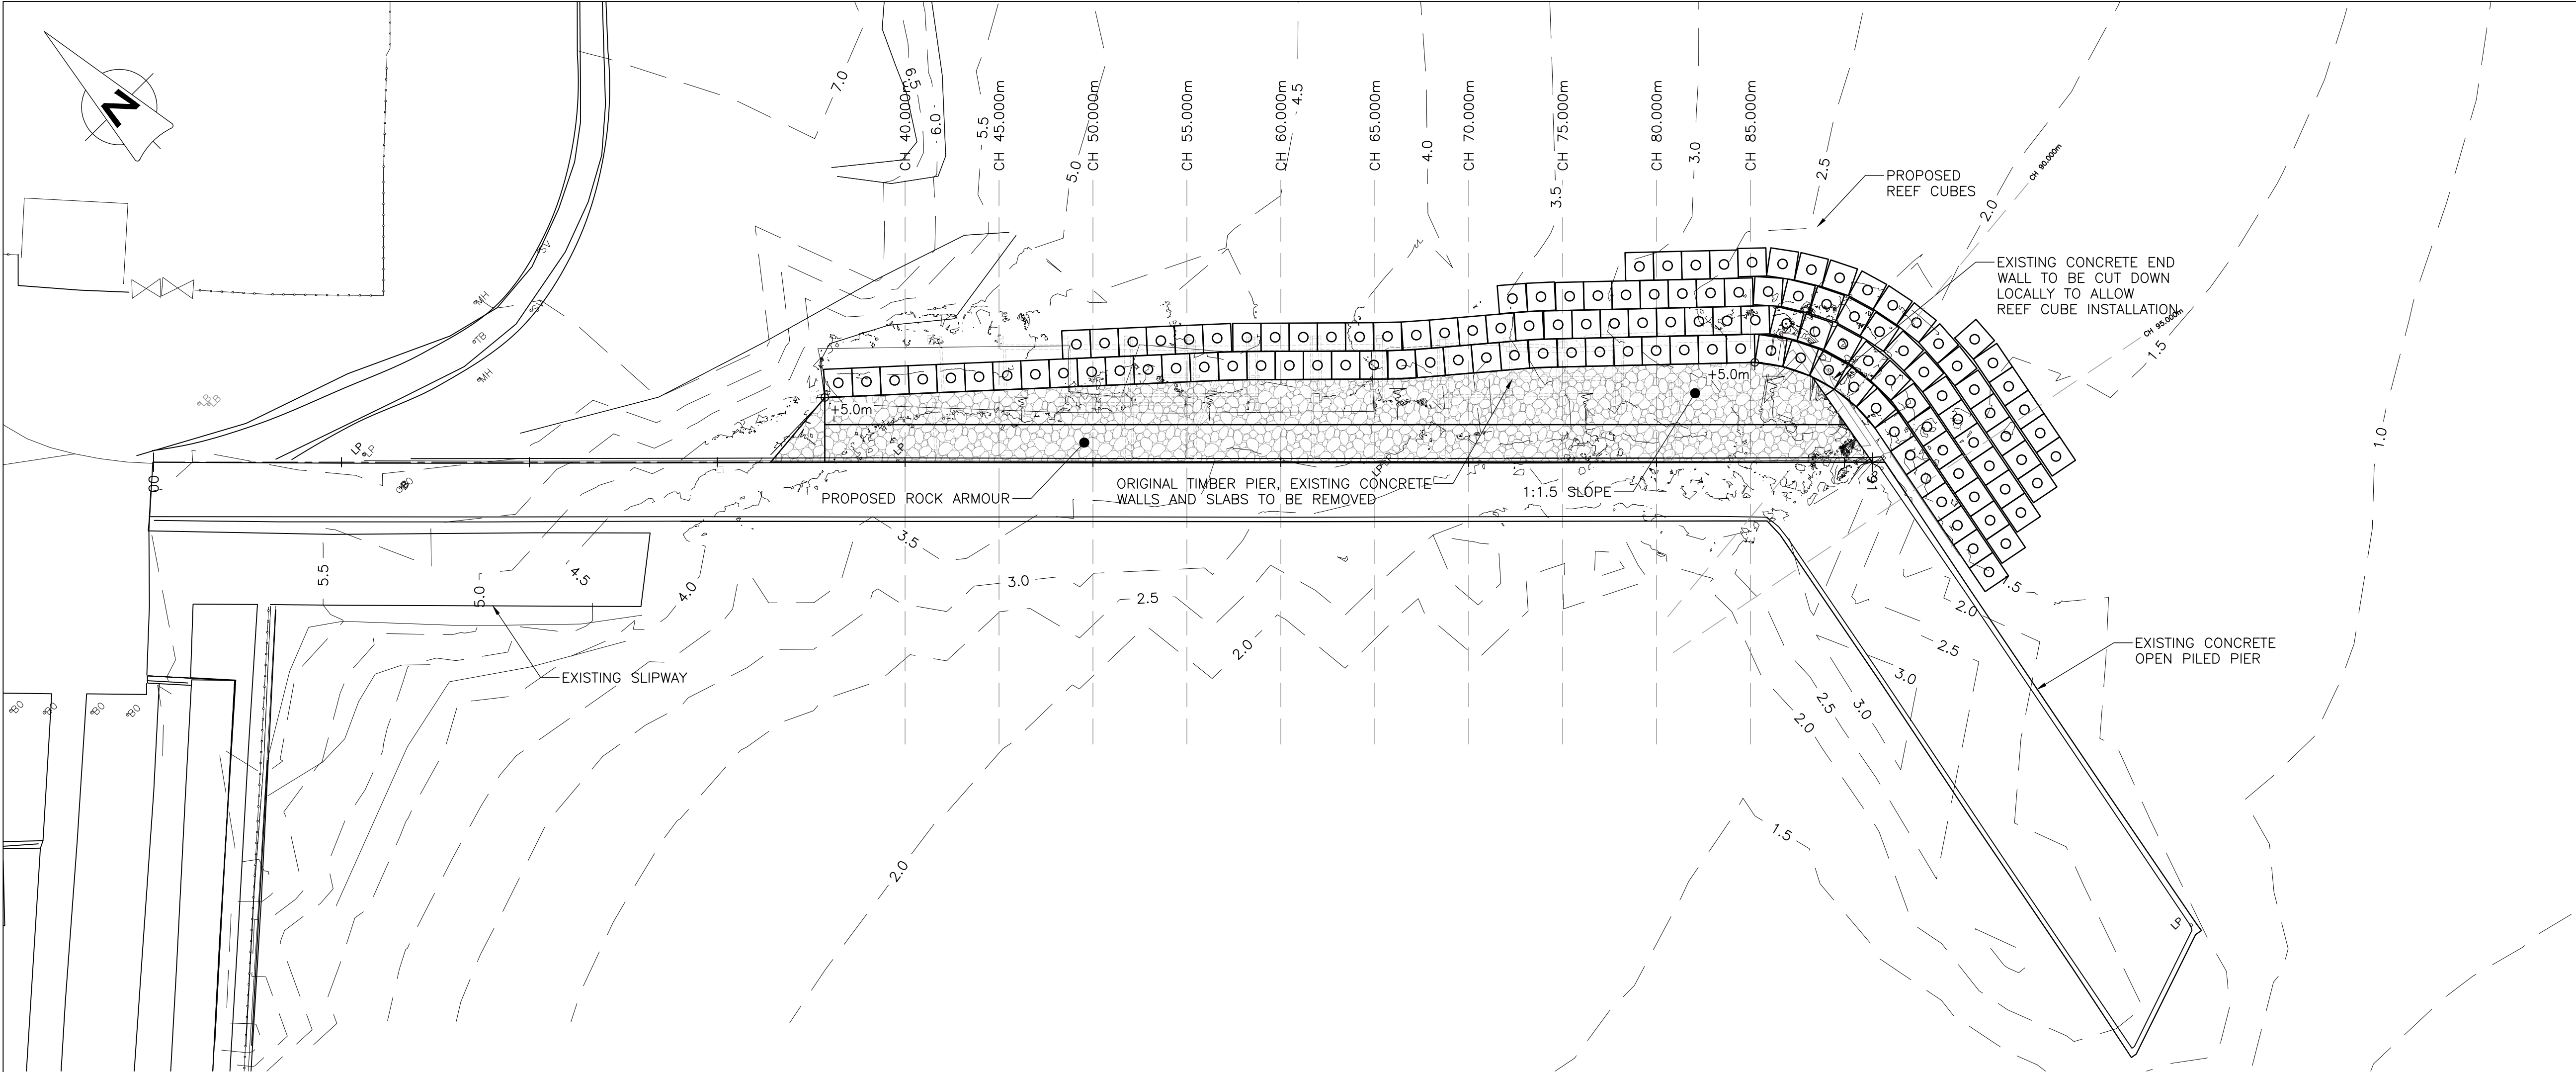

PLAN  
SCALE 1:200

GENERAL NOTES

- ALL DIMENSIONS ARE IN MILLIMETRES UNLESS NOTED OTHERWISE.
- ALL LEVELS ARE IN METRES RELATIVE TO CHART DATUM UNLESS NOTED OTHERWISE.
- CHART DATUM IS 2.05m BELOW ORDNANCE DATUM.
- TIDE LEVELS ARE AS BELOW:  

|      |       |
|------|-------|
| HAT  | +4.6m |
| MHWS | +4.0m |
| MHWN | +3.1m |
| MLWN | +1.5m |
| MLWS | +0.6m |
| LAT  | +0.1m |
- GEOTEXTILE TO BE TERAM RG5 OR SIMILAR NON WOVEN ROBUST GEOTEXTILE WITH 1m OVERLAP AT JOINTS.
- REEF CUBES TO BE RC1500 BY ARC MARINE (148NO.).
- ROCK AMOUR MATERIAL PROPERTIES AND GRADINGS TO COMPLY WITH SPECIFICATION.
- FOR SECTIONS REFER TO DRAWINGS 2342-222 AND 223.

|     |      |         |       |       |       |
|-----|------|---------|-------|-------|-------|
|     |      |         |       |       |       |
| REV | DATE | DETAILS | DRAWN | CHK'D | APP'D |

AMENDMENTS

CLIENT  
GOLSPIE COMMUNITY COUNCIL

PROJECT  
GOLSPIE FLOOD DEFENCES

Wallace Stone

Consulting Civil Engineers

GLASGOW  
0141 554 8233  
glasgow@wallacestone.co.uk

DINGWALL  
01349 866775  
dingwall@wallacestone.co.uk

DRAWING TITLE  
PROPOSED REEF CUBE AND  
ROCK ARMOUR GROUYNE  
LAYOUT

|                  |                  |                  |
|------------------|------------------|------------------|
| DRAWN<br>PM      | CHECKED<br>TR    | APPROVED<br>TR   |
| DATE<br>26.08.26 | DATE<br>28.08.26 | DATE<br>28.08.26 |

|                        |                      |
|------------------------|----------------------|
| SCALE<br>(A1)<br>1:200 | STAGE<br>PRELIMINARY |
|------------------------|----------------------|

|          |  |  |  |  |  |  |  |  |  |  |  |  |  |  |  |
|----------|--|--|--|--|--|--|--|--|--|--|--|--|--|--|--|
| REVISION |  |  |  |  |  |  |  |  |  |  |  |  |  |  |  |
|----------|--|--|--|--|--|--|--|--|--|--|--|--|--|--|--|

|                     |                    |
|---------------------|--------------------|
| PROJECT No.<br>2342 | DRAWING No.<br>221 |
|---------------------|--------------------|